Drawer C
Folder 22

T. 1 N., R. 5 E., W.M.

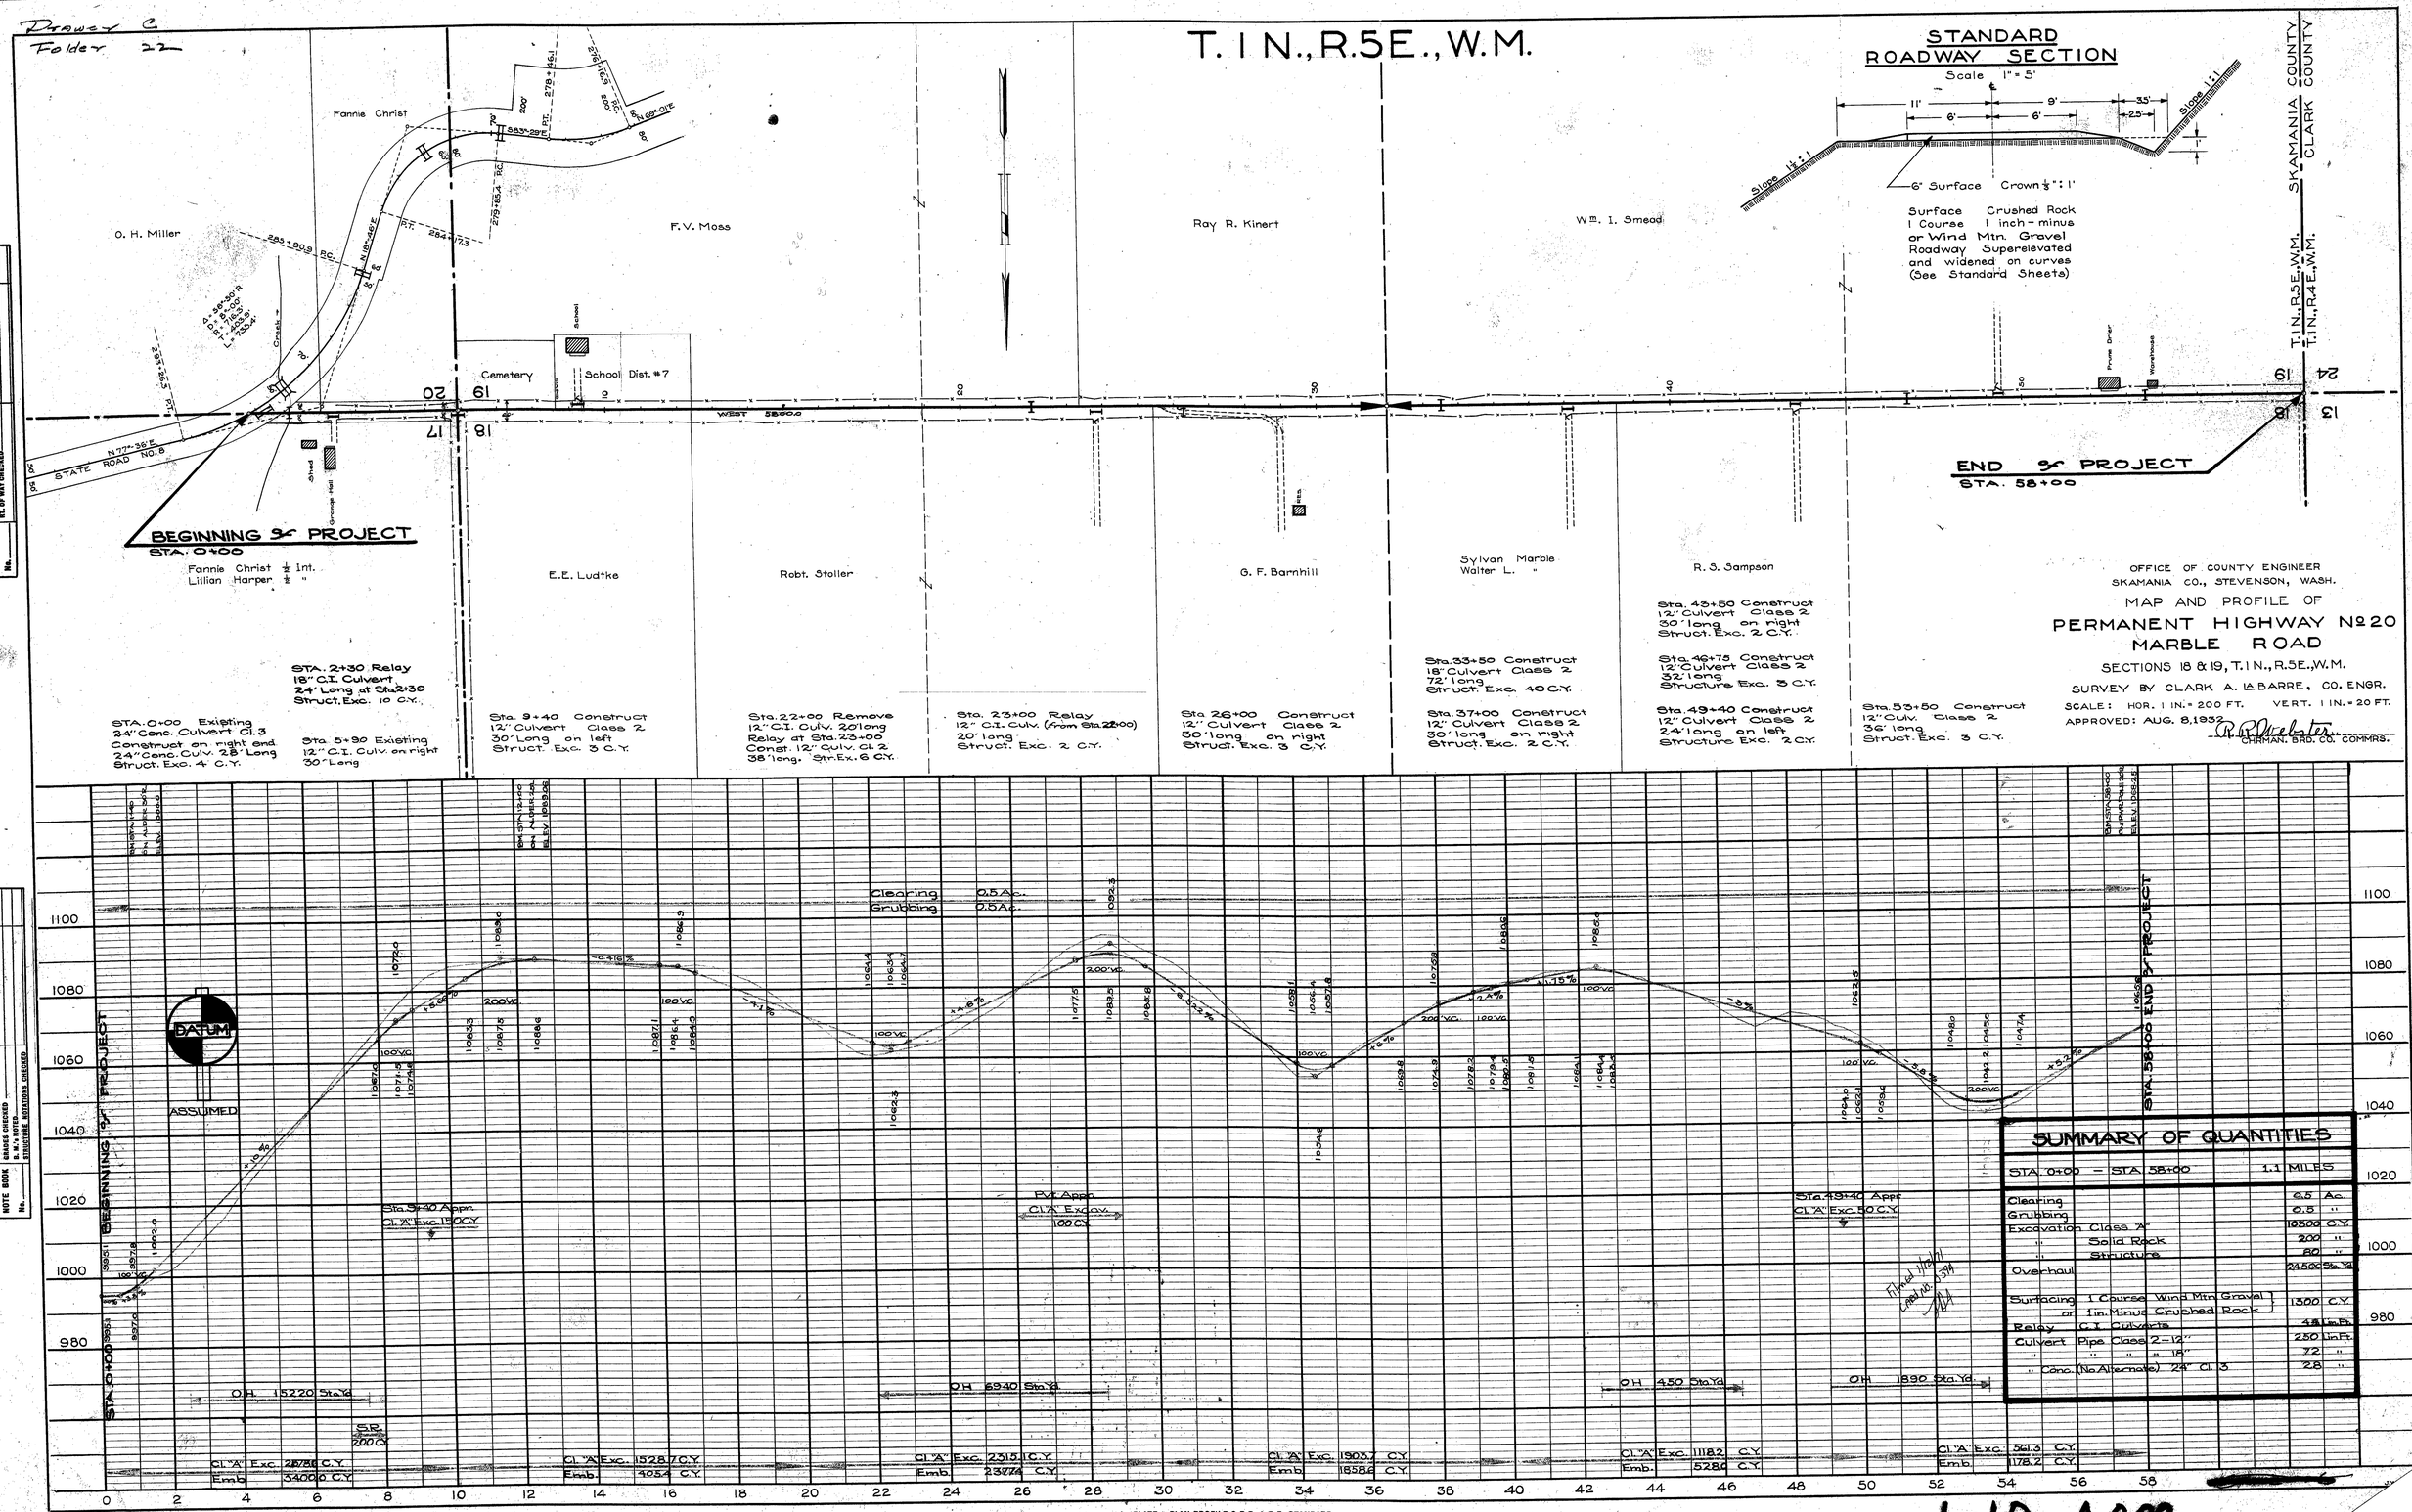

SUMMARY OF QUANTITIES

STA. 0+00 – STA. 58+00	1.1	MILES
Clearing	0.5	Ac.
Grubbing	0.5	"
Excavation Class "A"	10300	C.Y.
" Solid Rock	200	"
" Structure	80	"
Overhaul	24500	Sta. Yd.
Surfacing 1 Course Wind Mtn Gravel or 1 in. Minus Crushed Rock	1300	C.Y.
Relay C.I. Culverts	48	Lin. Ft.
Culvert Pipe Class 2 – 12"	250	Lin. Ft.
" " " 18"	72	"
" Conc. (No Alternate) 24" Cl. 3	28	"

PLATE 1—PLAN PROFILE O.P.R. & R.E. STANDARD
THE FREDERICK POST CO., CHICAGO.

1-1.0-A 0.00